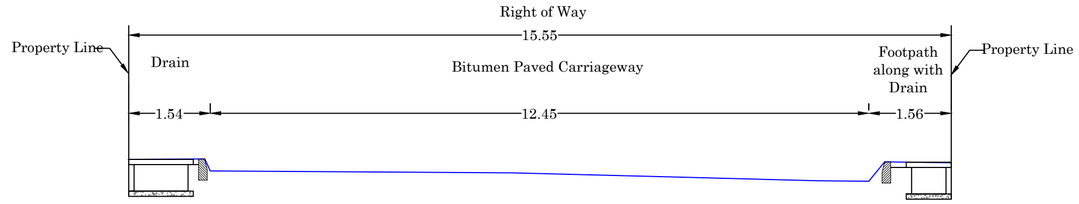

Existing Cross Section at Ch: 40

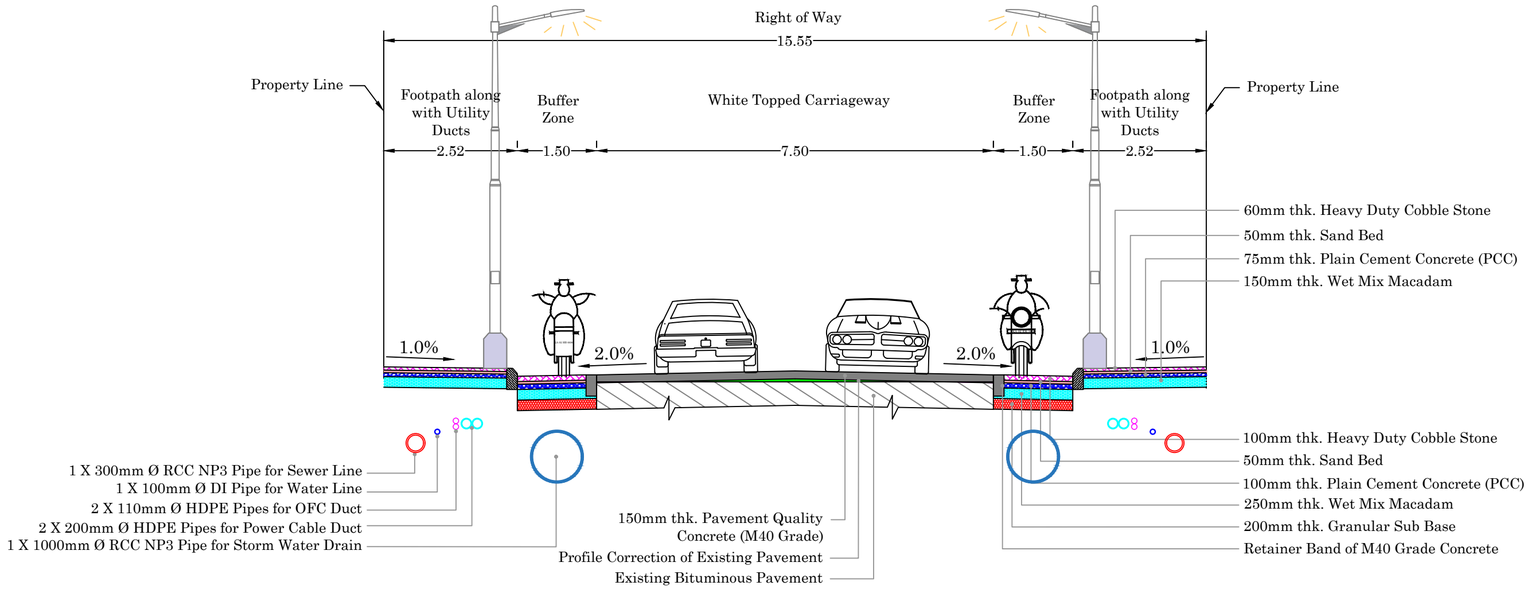

Proposed Typical Cross Section

(This Proposal is applicable from Ch: 0 to Ch: 140)

NOTES:

1. All Dimensions, Levels and Chainages are in metre unless otherwise specified.

DATE	SCALE	REV. No.	JOB No.	SHEET SIZE	SHEET No.
Jan 2024	NTS	R0	2789	A2	1 / 4

Dwg. No. MC / BBMP / 2789 / WT / PC – 5 / Jakkur Road / PTCS / 505 A

CONSULTANT:
MANASA CONSULTANTS
CONSULTING ENGINEERS AND DESIGNERS
No. 91, West Park Road, between 17th and 18th Cross
Malleshwaram, Bengaluru – 560 055
Tel: (080) 23318602, 43705818
email: manasaconsultants1991@gmail.com

CLIENT:
BRUHAT BENGALURU MAHANAGARA PALIKE

TITLE:
Proposed Typical Cross Section Details
Jakkur Road (from Bellary Road to Jakkur Railway Crossing Bridge)

PROJECT:
Comprehensive Development of Roads by providing White Topping in Byatarayanapura, Yelahanka and Malleshwaram Constituencies in Bengaluru City for the Year 2023 – 24 under Package – 4

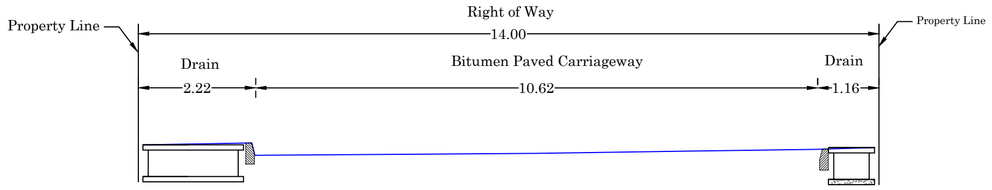

Existing Cross Section at Ch: 640

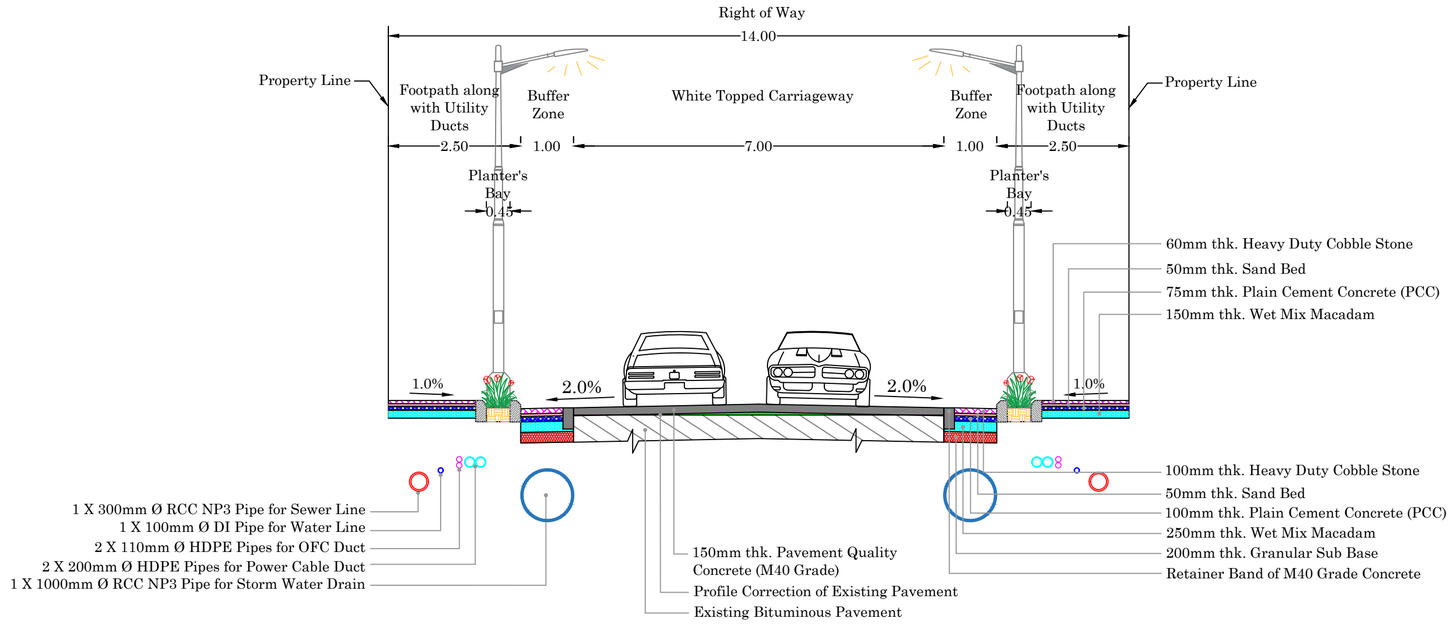

Proposed Typical Cross Section

(This Proposal is applicable from Ch: 160 to Ch: 700 & Ch: 1100 to Ch: 1860)

NOTES:

1. All Dimensions, Levels and Chainages are in metre unless otherwise specified.

DATE	SCALE	REV. No.	JOB No.	SHEET SIZE	SHEET No.
Jan 2024	NTS	R0	2789	A2	2 / 4

Dwg. No. MC / BBMP / 2789 / WT / PC – 5 / Jakkur Road / PTCS / 504 B

CONSULTANT:

MANASA CONSULTANTS
CONSULTING ENGINEERS AND DESIGNERS
No. 91, West Park Road, between 17th and 18th Cross
Malleshwaram, Bengaluru – 560 055
Tel: (080) 23318602, 43705818
email: manasaconsultants1991@gmail.com

CLIENT:

BRUHAT BENGALURU MAHANAGARA PALIKE

TITLE:

Proposed Typical Cross Section Details

Jakkur Road (from Bellary Road to Jakkur Railway Crossing Bridge)

PROJECT:

Comprehensive Development of Roads by providing White Topping in Byatarayanapura, Yelahanka and Malleshwaram Constituencies in Bengaluru City for the Year 2023 – 24 under Package – 4

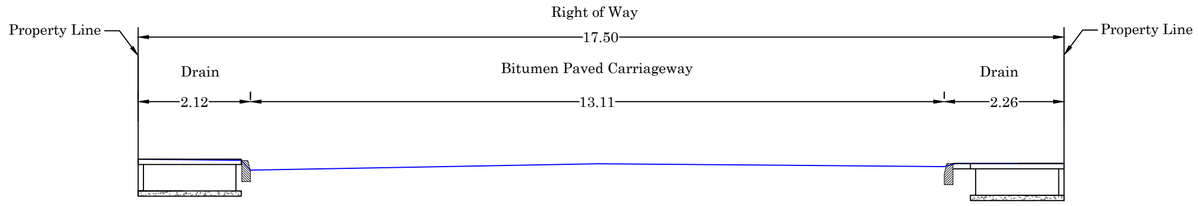

Existing Cross Section at Ch: 1060

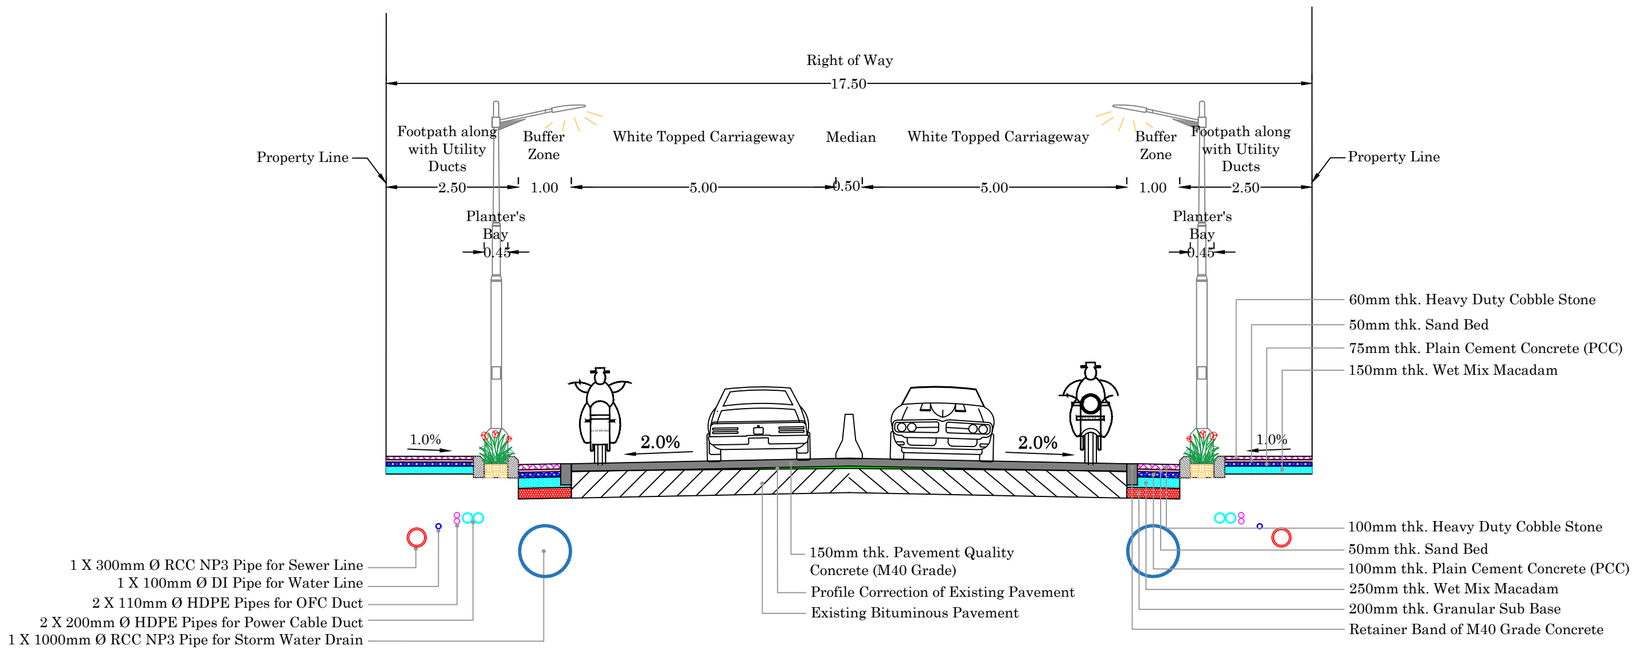

Proposed Typical Cross Section

(This Proposal is applicable from Ch: 720 to Ch: 1080

NOTES:

1. All Dimensions, Levels and Chainages are in metre unless otherwise specified.

DATE	SCALE	REV. No.	JOB No.	SHEET SIZE	SHEET No.
Jan 2024	NTS	R0	2789	A2	3 / 4

Dwg. No. MC / BBMP / 2789 / WT / PC – 5 / Jakkur Road / PTCS / 504 C

CONSULTANT:
MANASA CONSULTANTS
CONSULTING ENGINEERS AND DESIGNERS
No. 91, West Park Road, between 17th and 18th Cross
Malleshwaram, Bengaluru – 560 055
Tel: (080) 23318602, 43705818
email: manasaconsultants1991@gmail.com

CLIENT:
BRUHAT BENGALURU MAHANAGARA PALIKE

TITLE:
Proposed Typical Cross Section Details
Jakkur Road (from Bellary Road to Jakkur Railway Crossing Bridge)

PROJECT:
Comprehensive Development of Roads by providing White Topping in Byatarayanapura, Yelahanka and Malleshwaram Constituencies in Bengaluru City for the Year 2023 – 24 under Package – 4

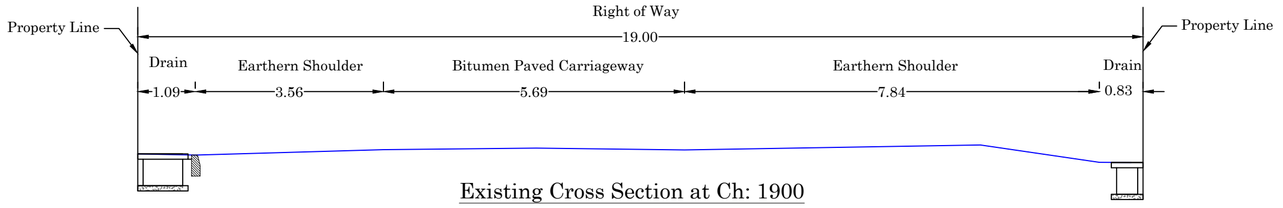

Existing Cross Section at Ch: 1900

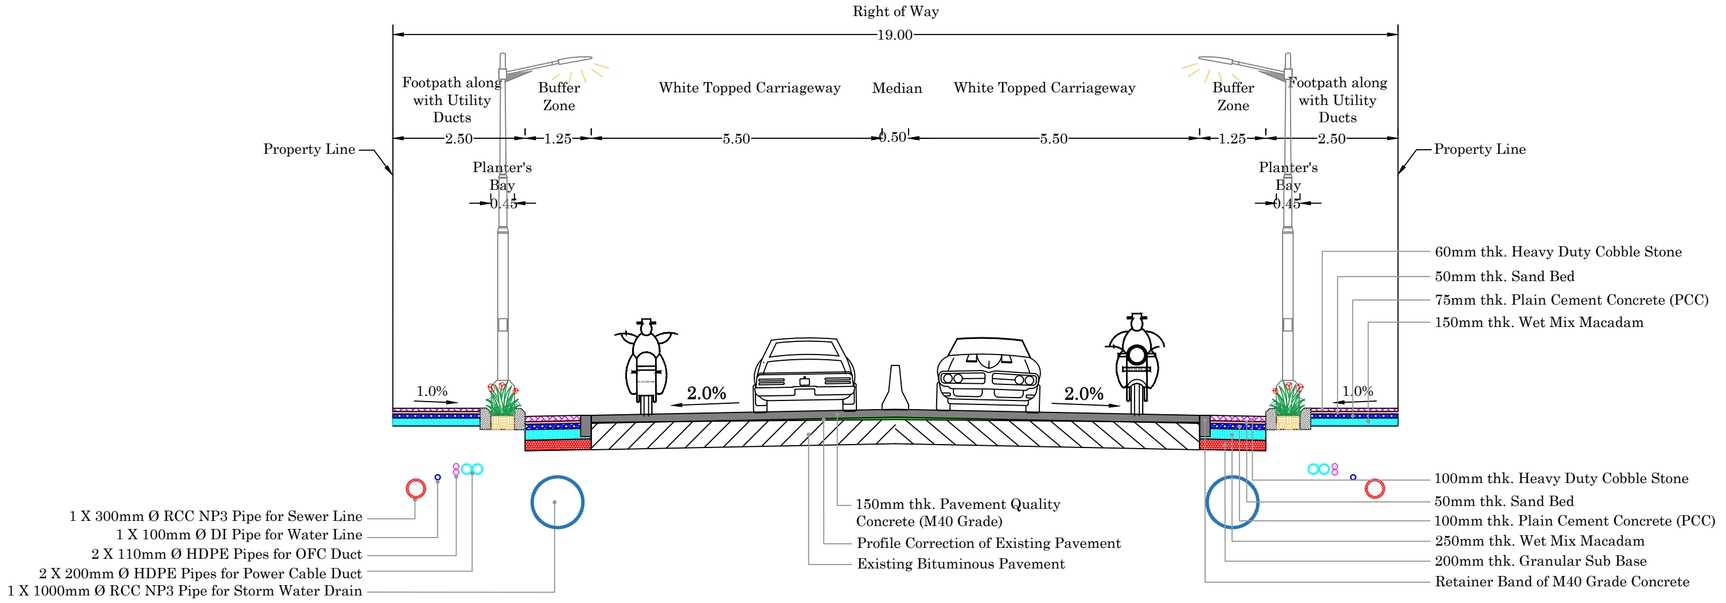

Proposed Typical Cross Section

This Proposal is applicable from Ch: 1860 to Ch: 2240

NOTES:

1. All Dimensions, Levels and Chainages are in metre unless otherwise specified.

DATE	SCALE	REV. No.	JOB No.	SHEET SIZE	SHEET No.
Jan 2024	NTS	R0	2789	A2	4 / 4

Dwg. No. MC / BBMP / 2789 / WT / PC – 5 / Jakkur Road / PTCS / 504D

CONSULTANT:

MANASA CONSULTANTS
CONSULTING ENGINEERS AND DESIGNERS
No. 91, West Park Road, between 17th and 18th Cross
Malleshwaram, Bengaluru – 560 055
Tel: (080) 23318602, 43705818
email: manasaconsultants1991@gmail.com

CLIENT:

BRUHAT BENGALURU MAHANAGARA PALIKE

TITLE:

Proposed Typical Cross Section Details

Jakkur Road (from Bellary Road to Jakkur Railway Crossing Bridge)

PROJECT:

Comprehensive Development of Roads by providing White Topping in Byatarayanapura, Yelahanka and Malleshwaram Constituencies in Bengaluru City for the Year 2023 – 24 under Package – 4